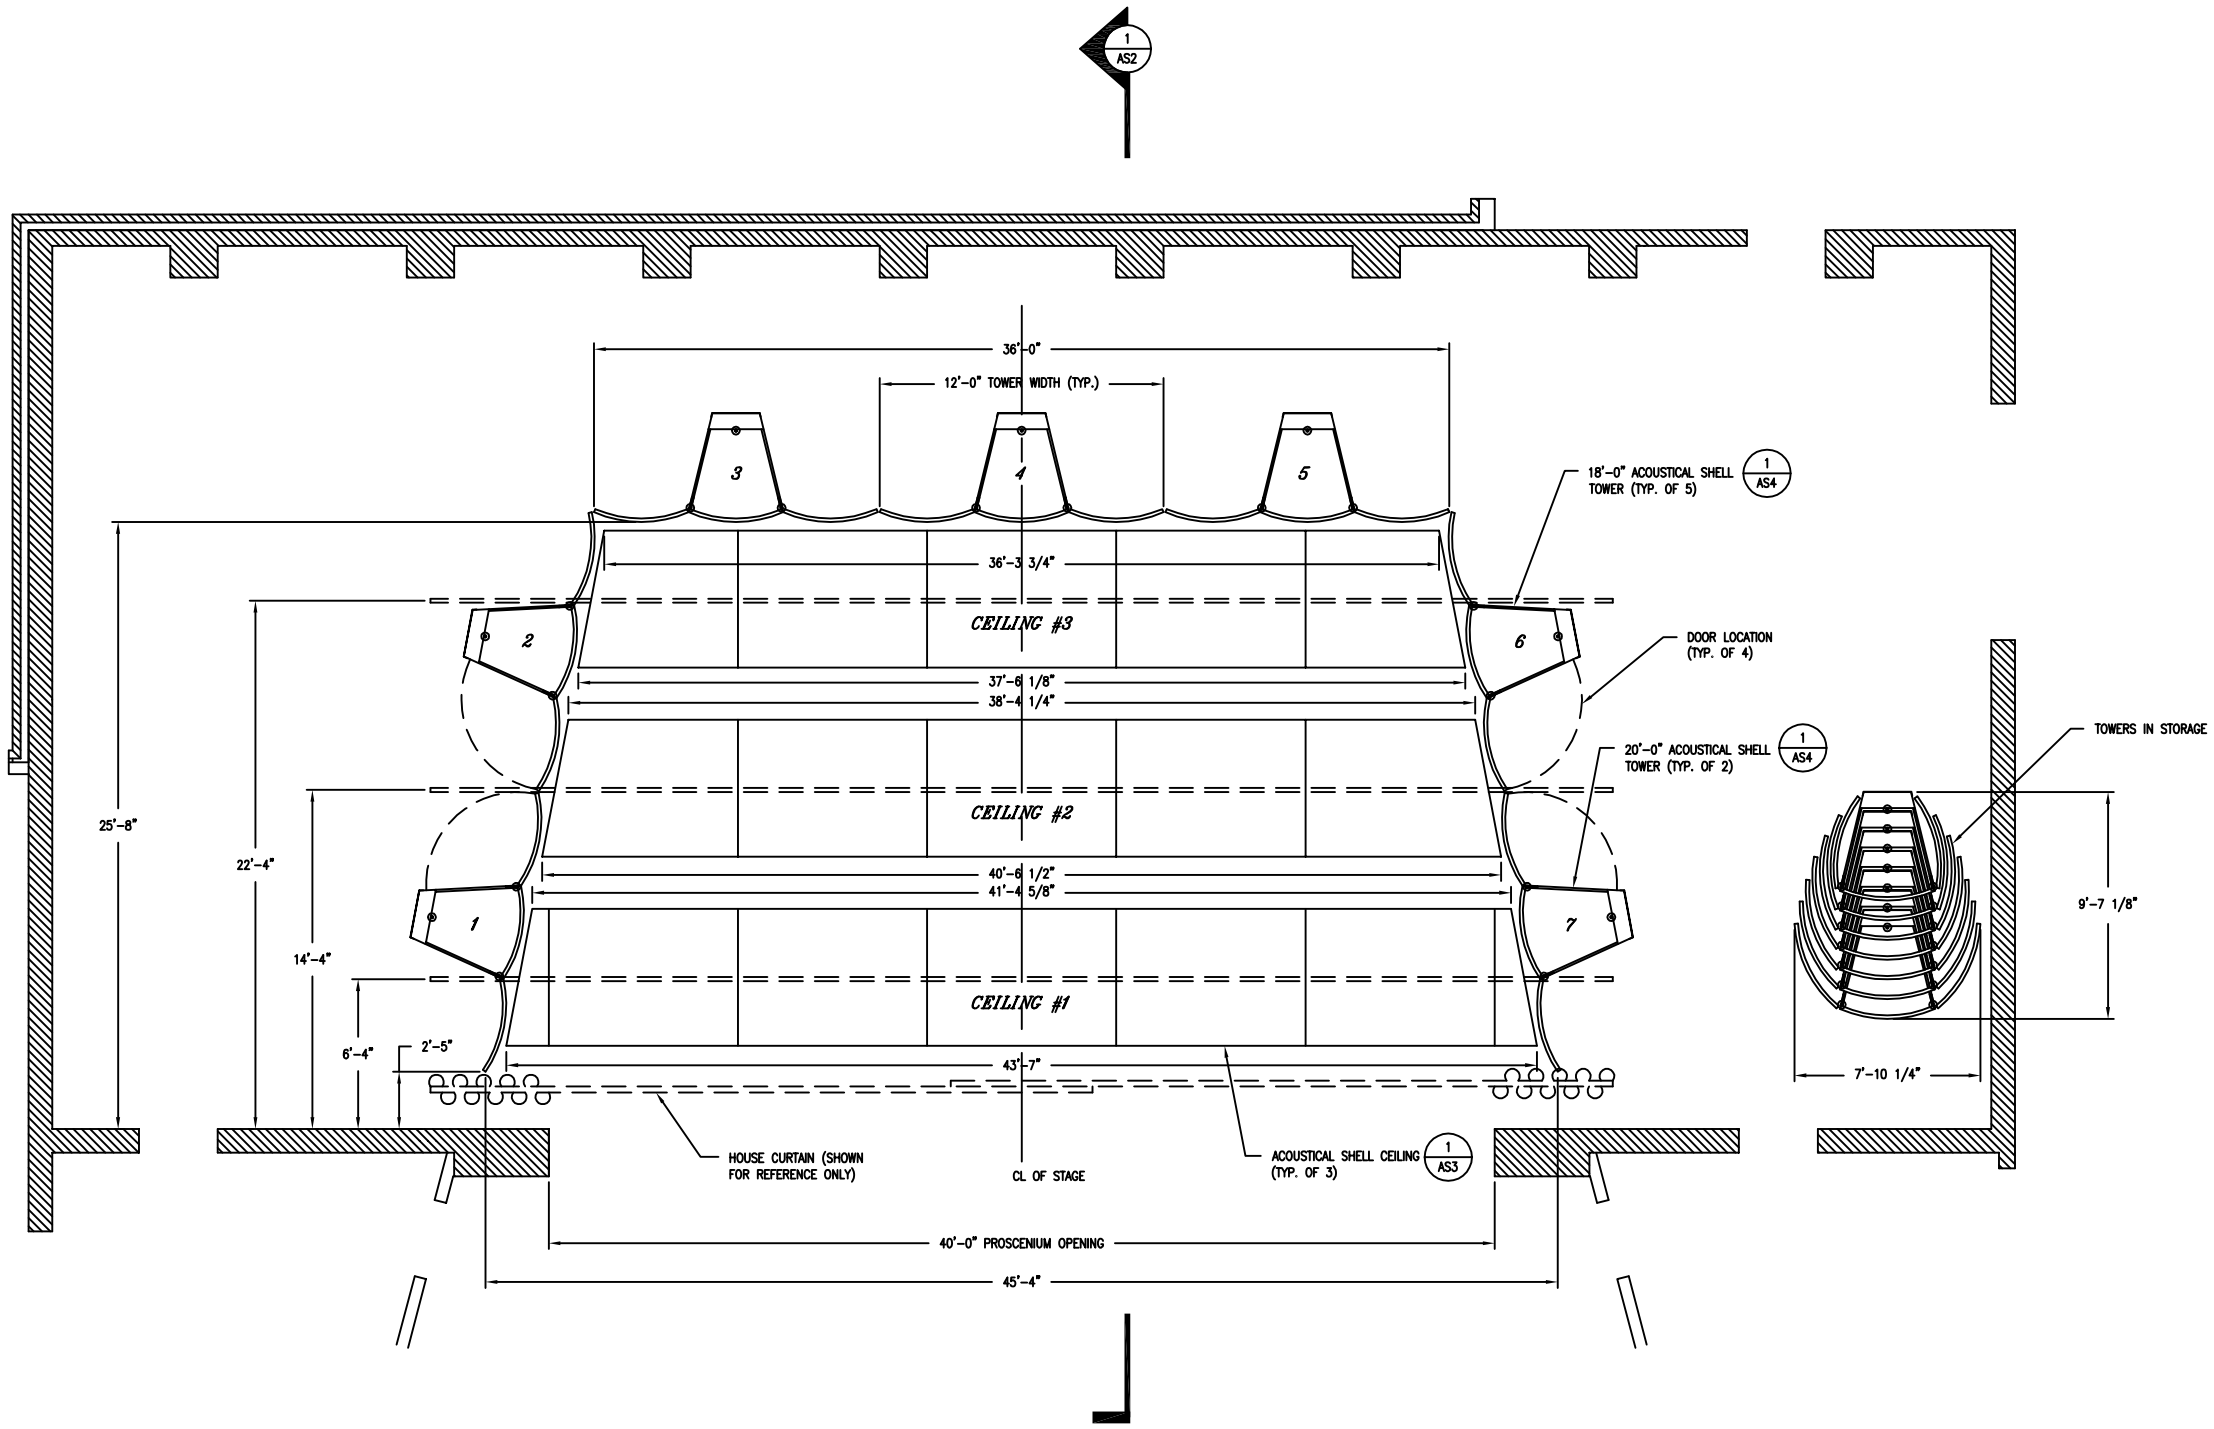

1 AS1 PLAN VIEW – ACOUSTICAL SHELL
SCALE 1/4" = 1'-0"

NO.	R. DATE	REVISIONS
5		
4		
3		
2		
1		

ARCHITECT:
ENGINEER:
CONSULTANT:
CONTRACTOR:

JOB TITLE:
LOCATION:
JOB NO.

SCALE	DRAWN	CHECKED	FILE NO.	DATE
1/4"=1'-0"	RP		AS1	

PLAN VIEW – TYPICAL ACOUSTICAL SHELL

AS 1

THIS DRAWING IS THE PROPERTY OF CK WEGNER, INC. ANY USE AND/OR REPRODUCTION OF THIS DRAWING OR THE DESIGNS CONTAINED WITHIN WITHOUT THE WRITTEN CONSENT OF CK WEGNER, INC., IS PROHIBITED. CK WEGNER, INC. IS NOT RESPONSIBLE FOR UNAUTHORIZED USE AND/OR ALTERATIONS OF THIS DRAWING OR THE DESIGNS CONTAINED WITHIN. THIS DRAWING IS SUBJECT TO REVIEW AND APPROVAL BY THE PROJECT'S CONSULTANT, ARCHITECT AND/OR ENGINEER.

CK WEGNER INC.
Custom Equipment for the Performing Arts
ST. MICHAEL, MN.
(763) 497-5000